Detail 1

Plan view Horizontal section detail

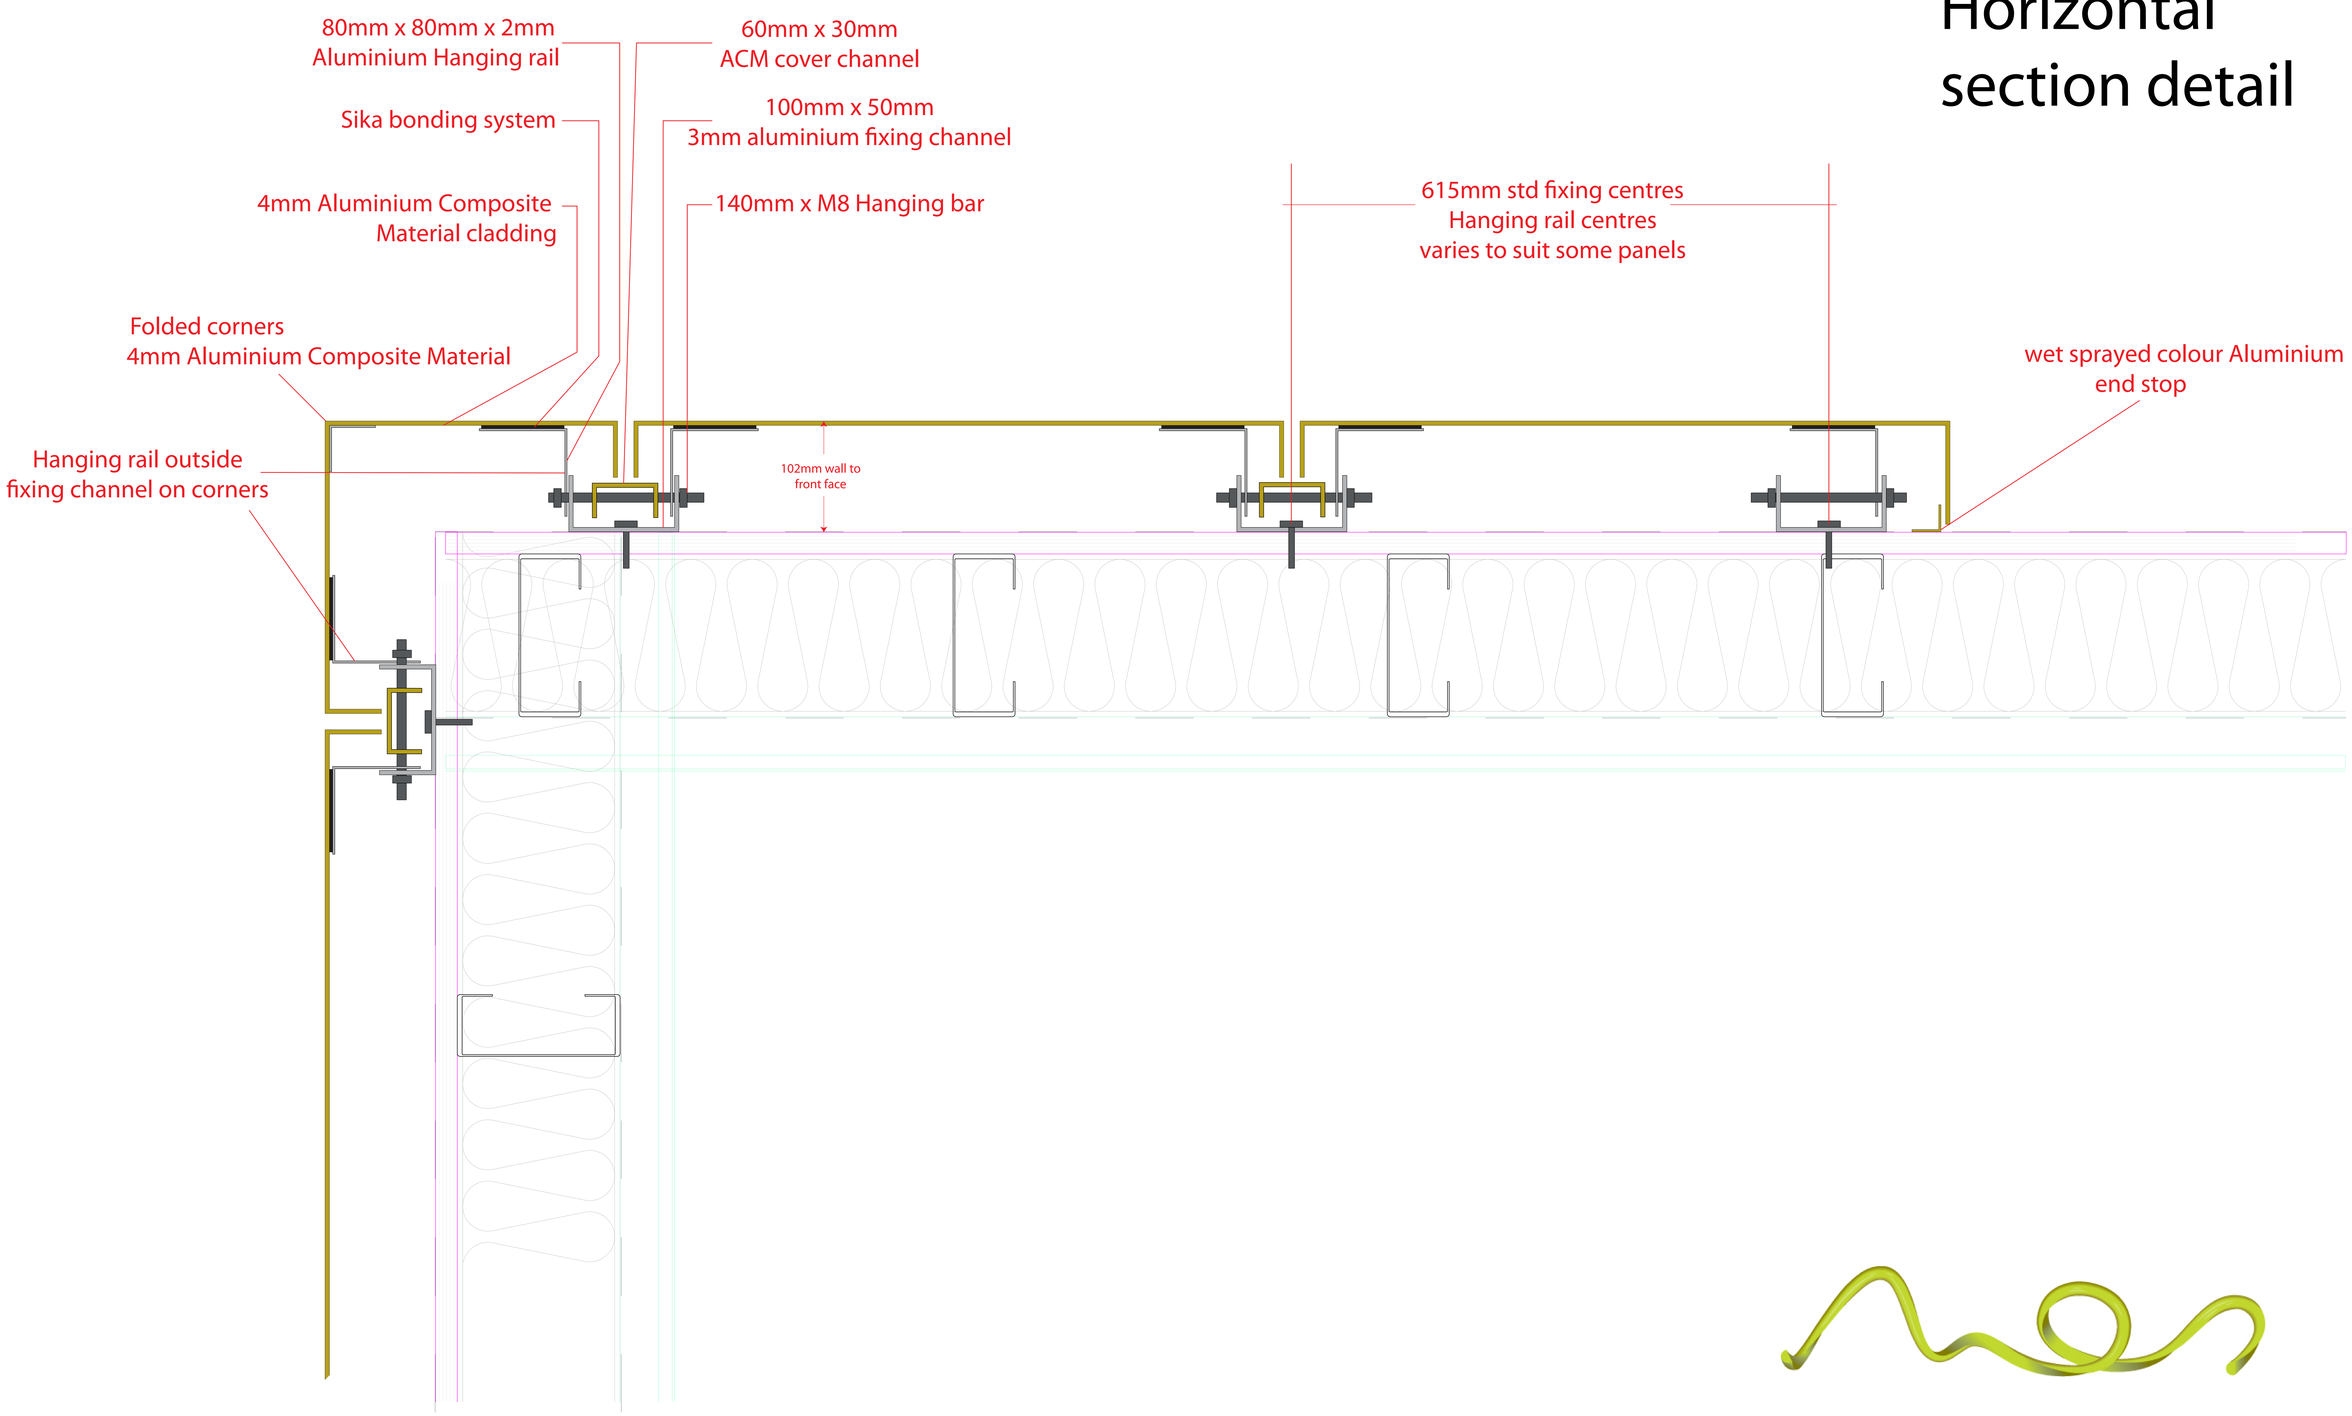

NES | ARCHITECTURAL

W/nes-solutions.co.uk T/01206 843200